



5. ETAP
1/1000 ÖLÇEKLİ UYGULAMA İMAR PLANI

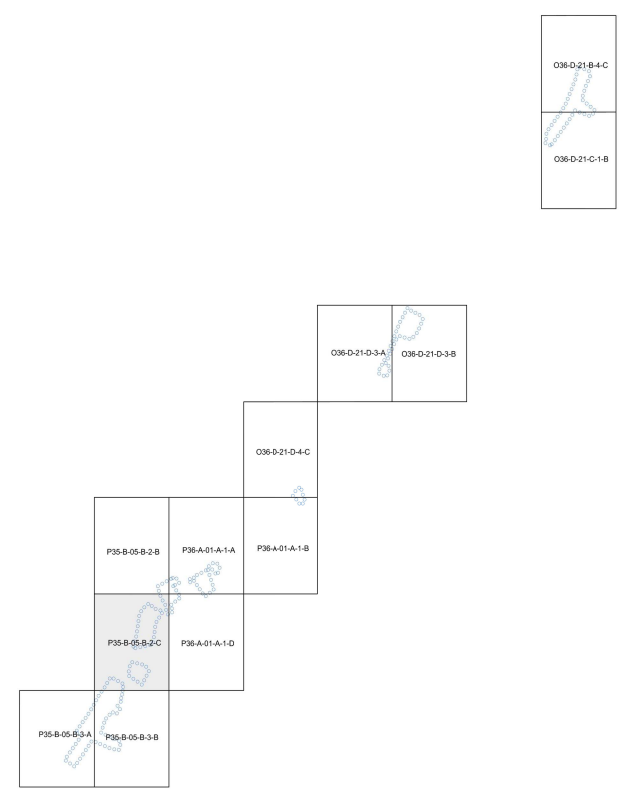

P35-B-05-B-2-C

P35-b-05-k-2-b

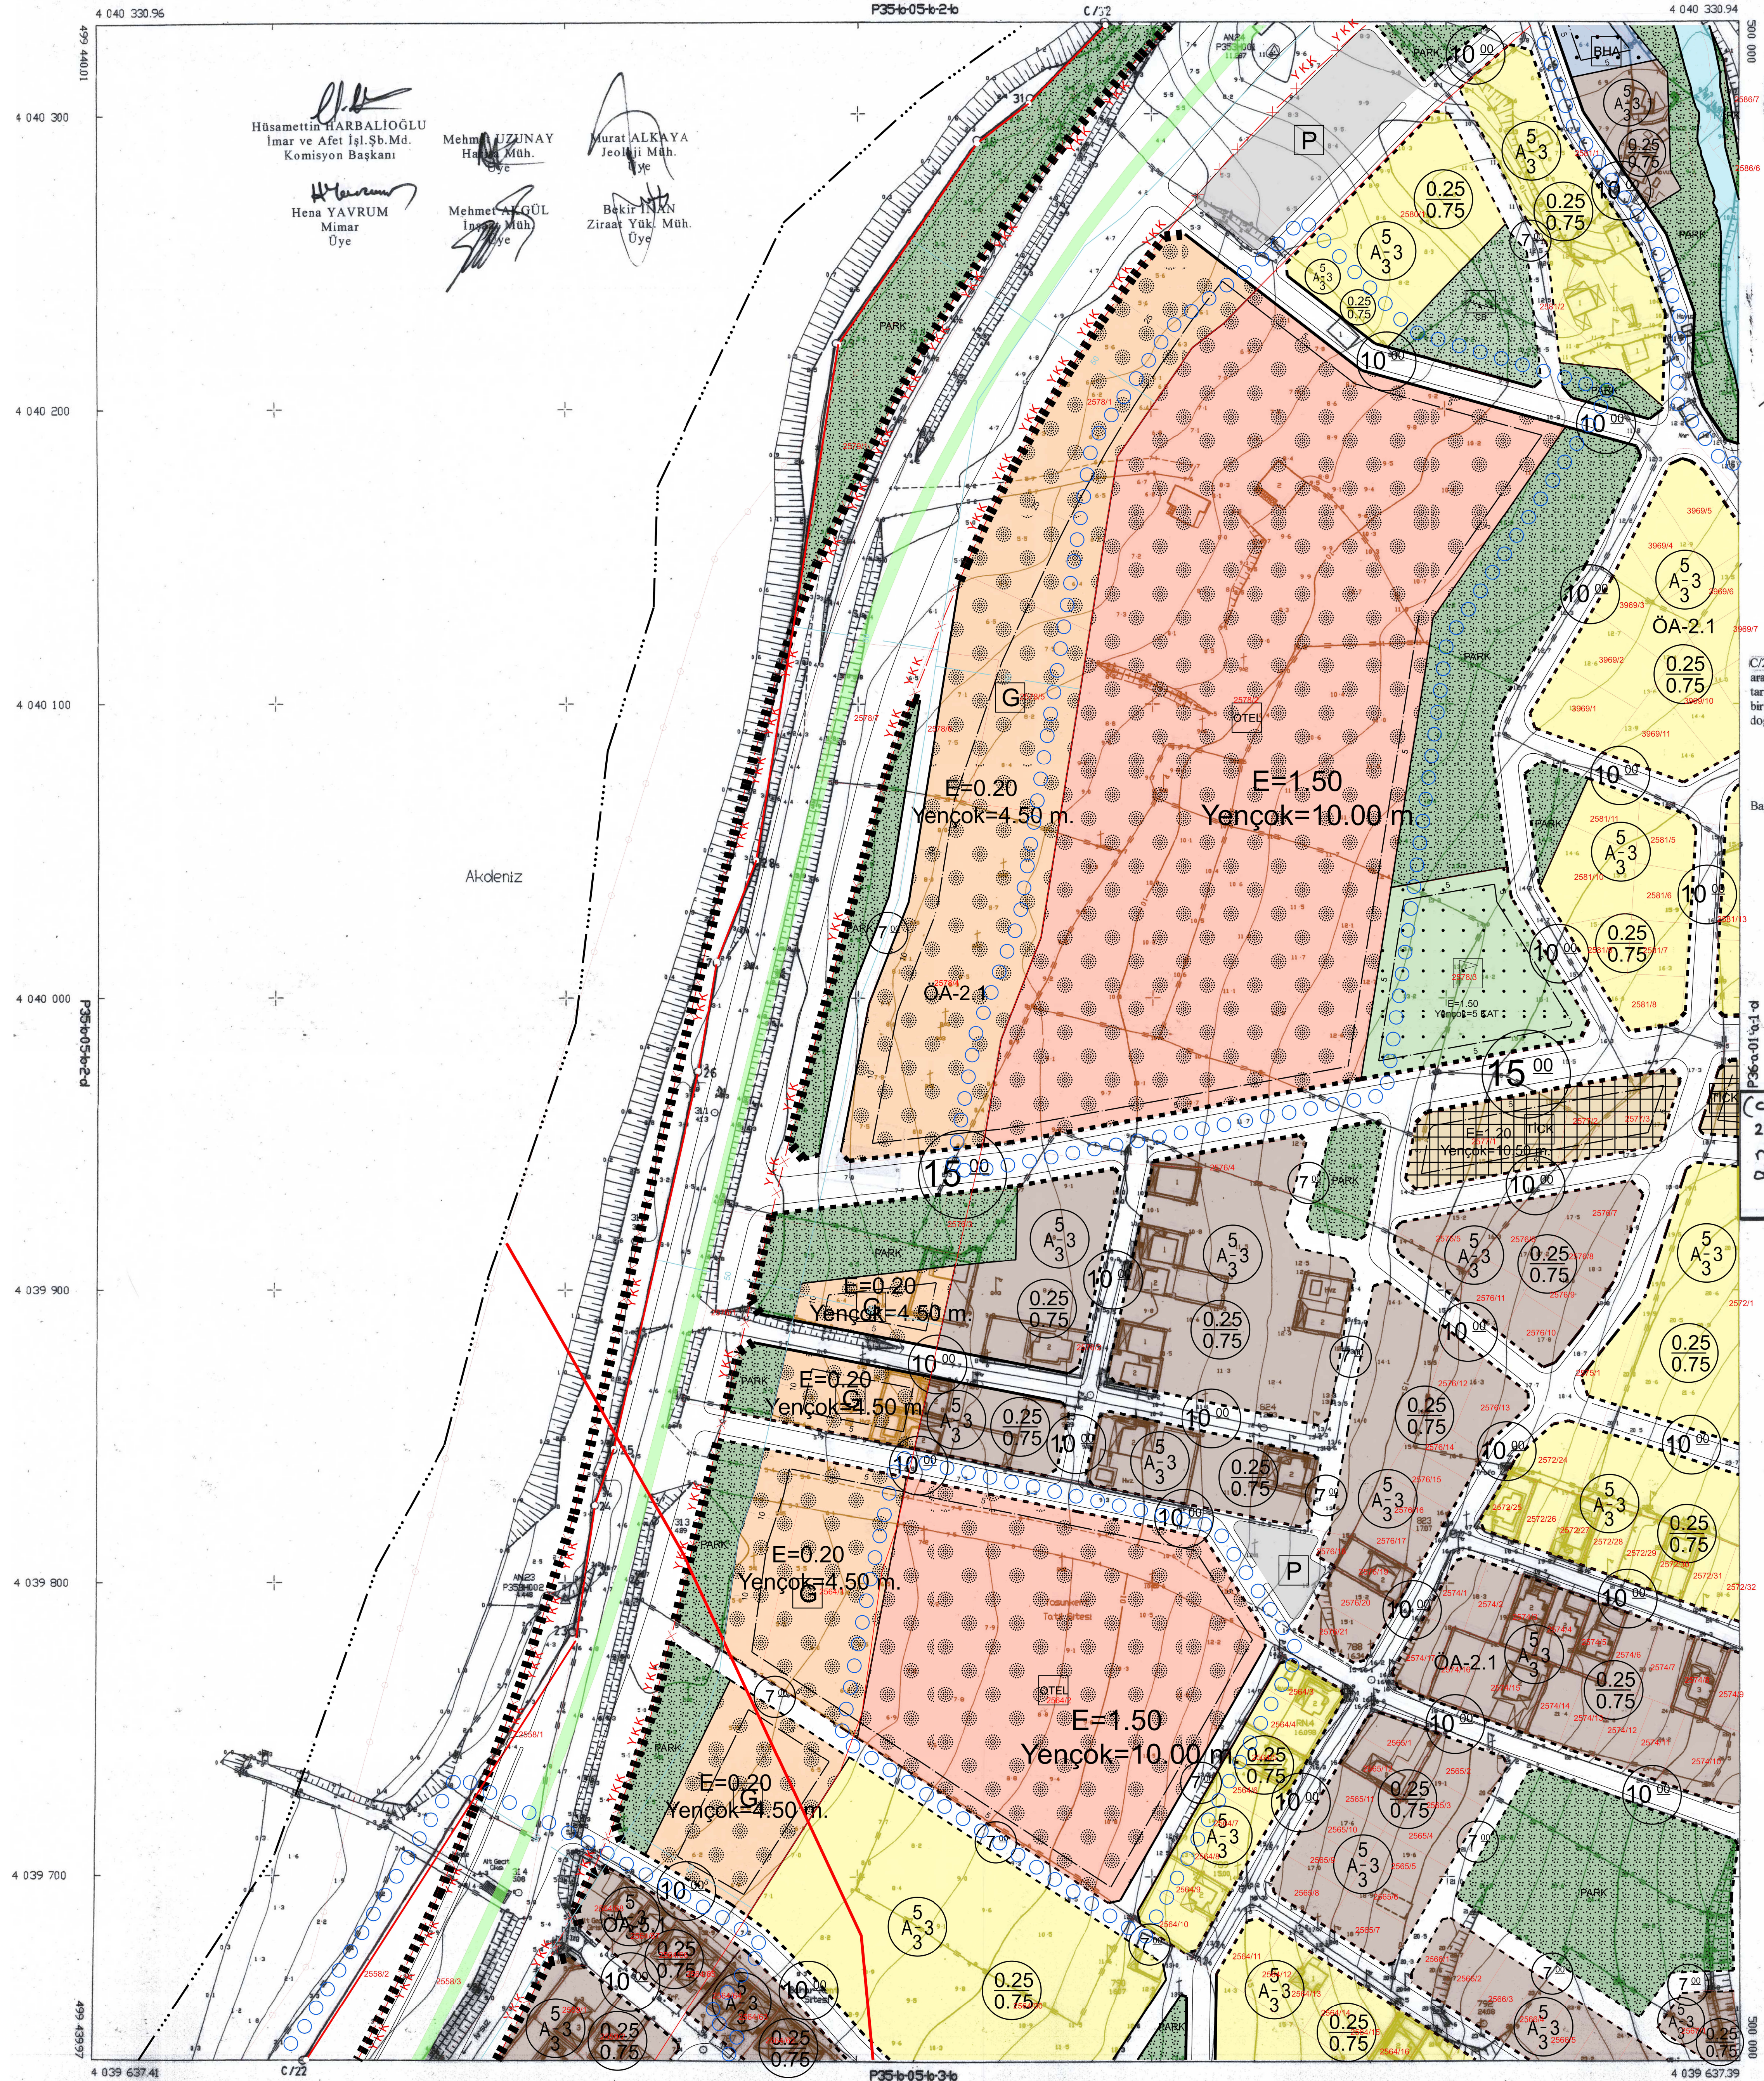

1 / 1 000

MADENLI P35-b-05-b-2-
CHATA